SECTION A-A

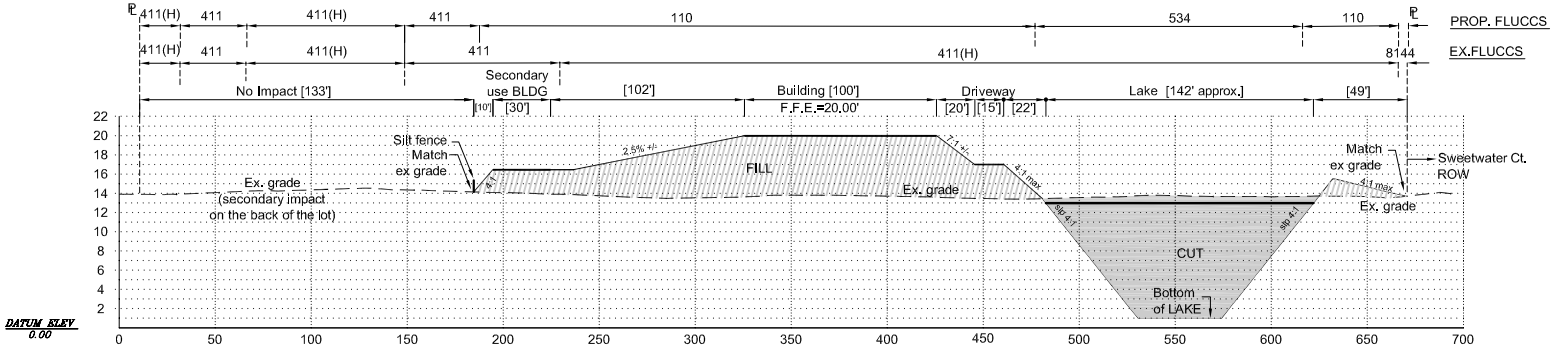

SECTION B-B

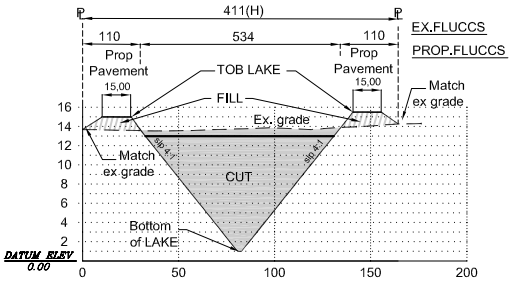

SECTION C-C

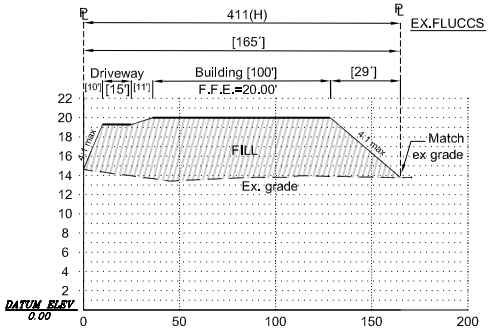

SCALE: H = 1":80' V = 1":16'	DESIGN BY: JAA	ENVIRONMENTAL RESTORATION CONSULTANTS, INC.	P.O. BOX 110994, NAPLES, FL 34108 Telephone: 239.992.0086 Cell: 239.287.2706 EMAIL: ERCINC@comcast.net	CLIENT:	SEIDEL PROPERTY
CAD FILE: Seidel Property	DRAWN BY: FF			SEIDEL REINHOLD	SWEETWATER Ct. - FORT MYERS FL 33912
DWG NO: Seidel-Impact Plans.dwg	CHECKED BY: JAA			OSTERHUSUMER STRASSE 38 HUSUM 25813 GERMANY	CROSS SECTIONS
SHEET 7 of 7	DATE: 04/01/06				
	Jeffrey A. Adalr				

NOTE: The undersigned and ENVIRONMENTAL RESTORATION CONSULTANTS, INC. make no representations or guarantees as to the completeness of the information reflected hereon pertaining to easements, right of way, setback lines, reservations, agreements or other matters of record. This instrument is intended to reflect or set forth only those items shown in the references above. ENVIRONMENTAL RESTORATION CONSULTANTS, INC. did not research the public records for matters affecting the lands shown.

NOTE: This instrument is the property of ENVIRONMENTAL RESTORATION CONSULTANTS, INC. and shall not be reproduced in whole or in part without written permission of ENVIRONMENTAL RESTORATION CONSULTANTS, INC.

DATE REVISIONS: